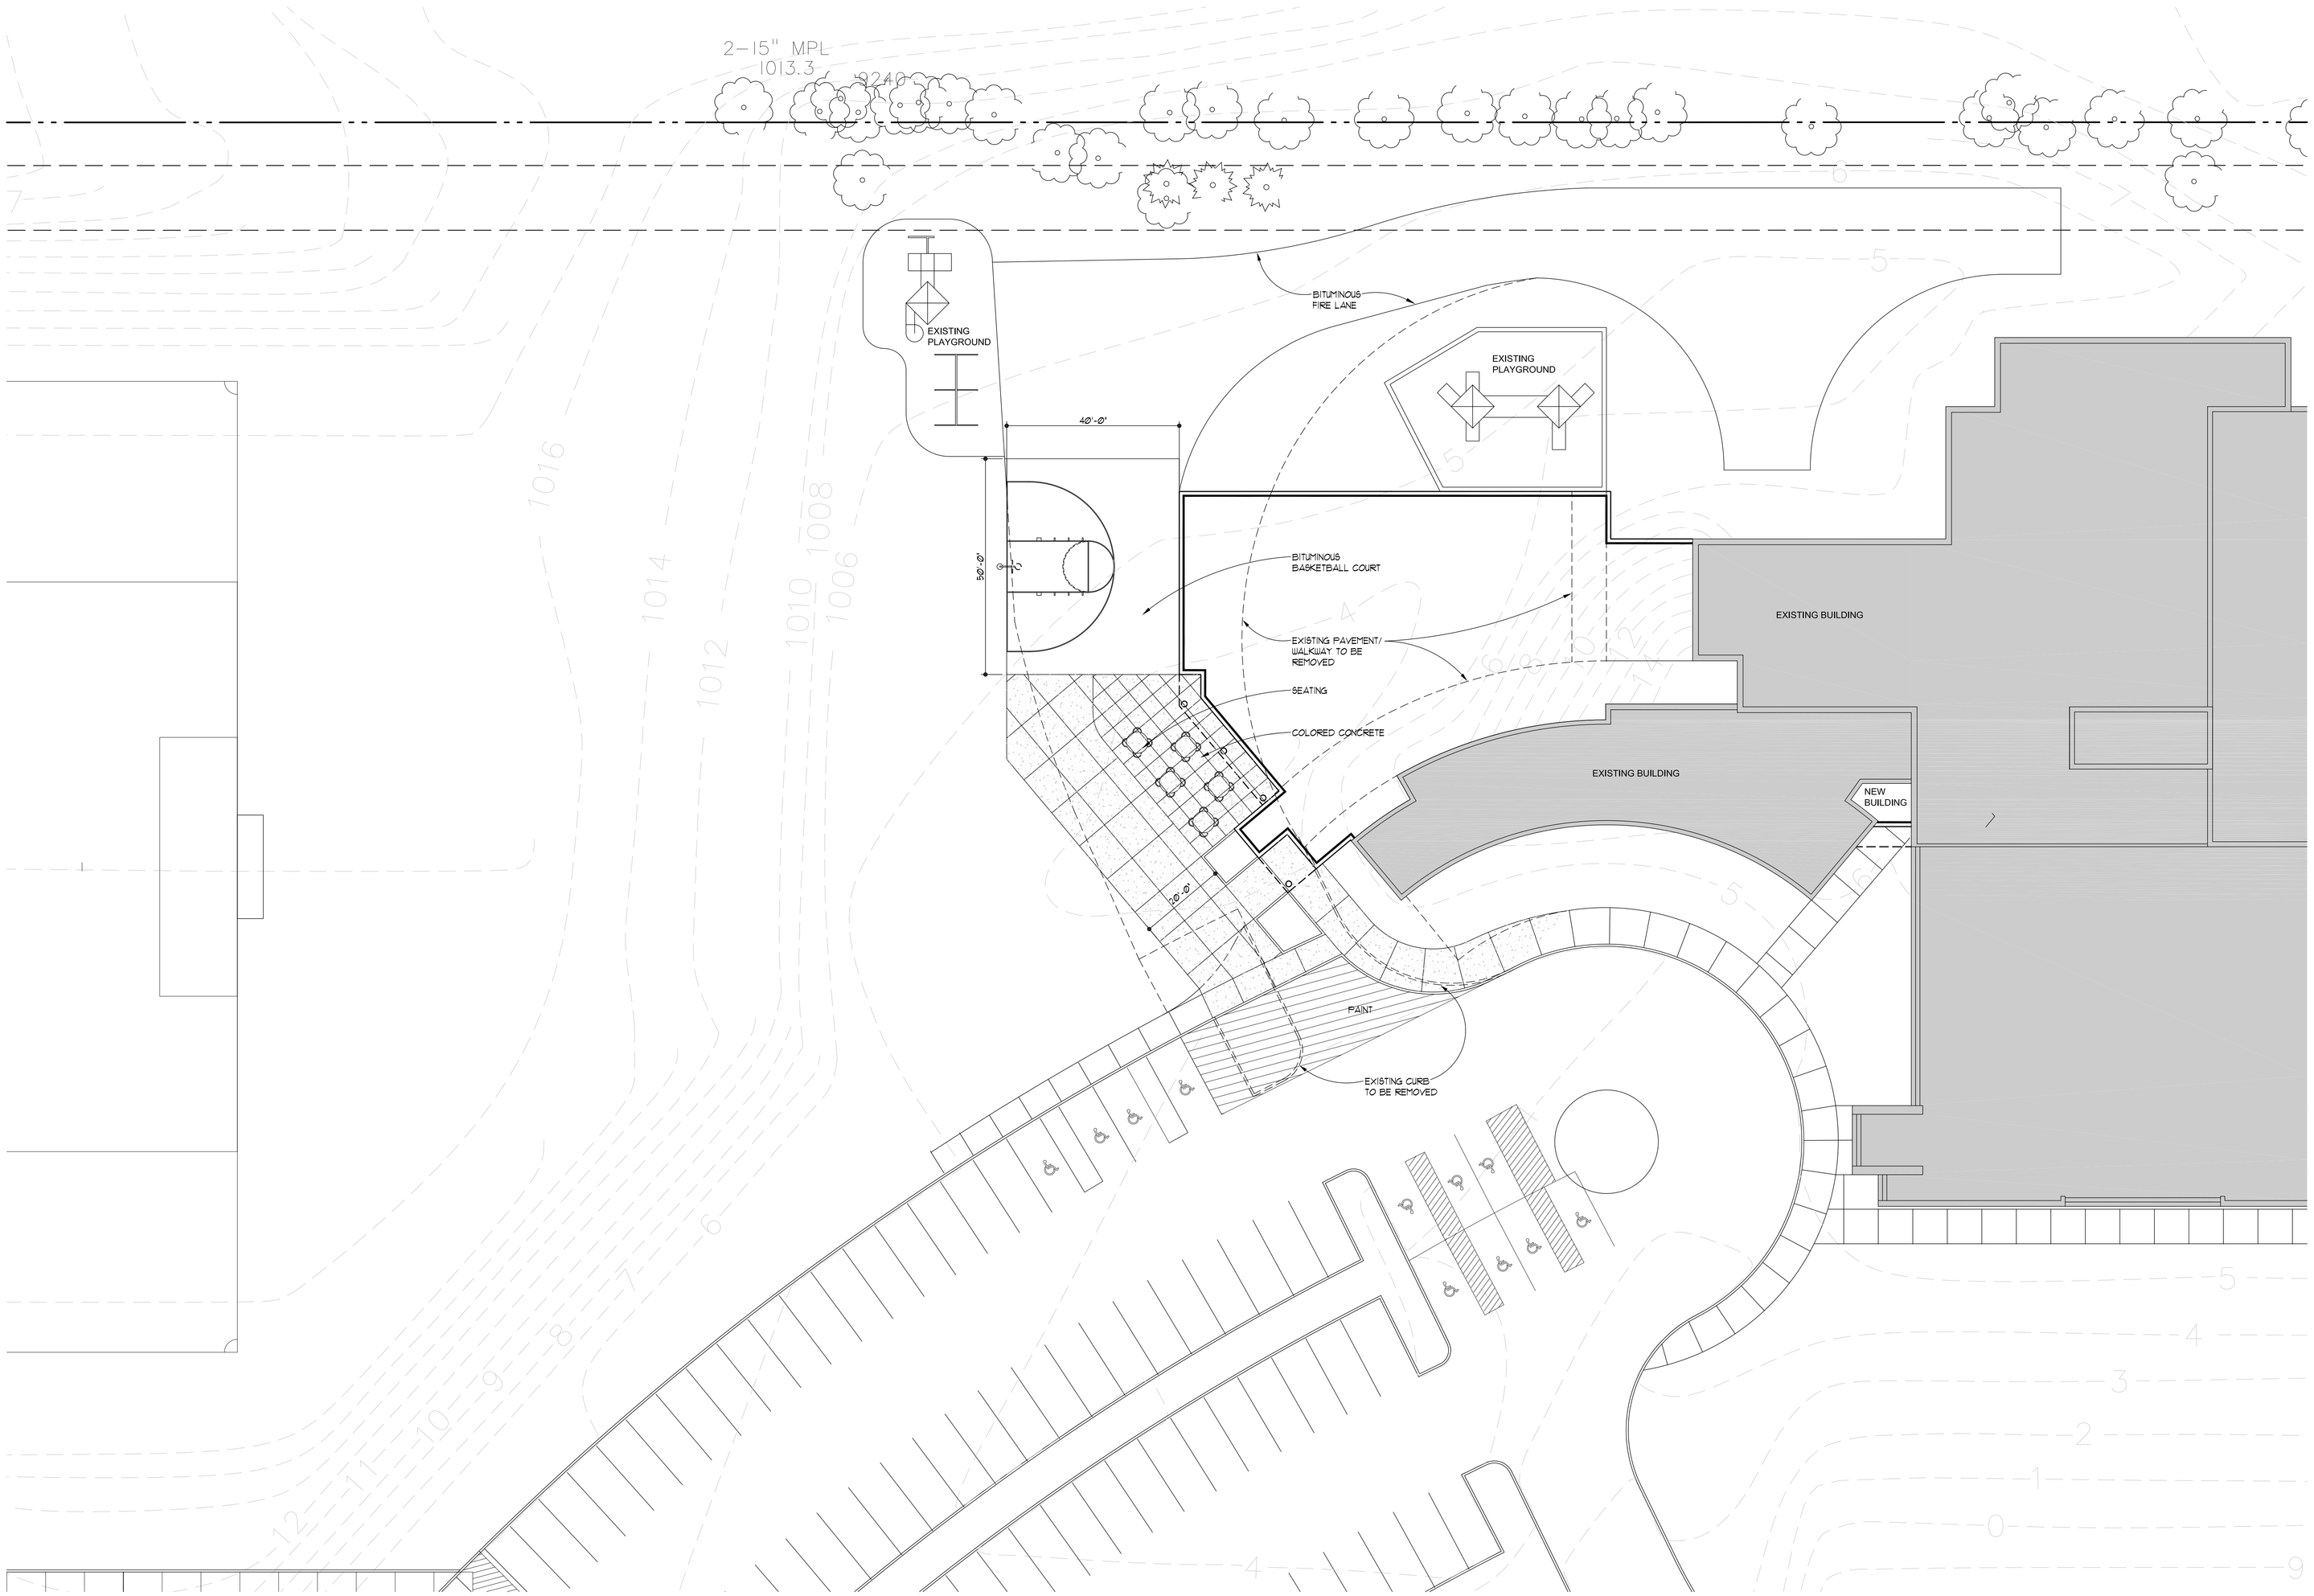

1 / A1 SITE PLAN
1/16"=1'-0"

0 8' 16' 32'

NORTH

POPE ARCHITECTS
Pope Associates Inc.
1255 Energy Park Drive
St. Paul, MN 55108-5118
Ph. (651) 642-9200
Fax (651) 642-1101

NEW LIFE
CHURCH FAMILY
MINISTRY CENTER

WOODBURY, MN

SITE PLAN

Issues and Revisions:

SCHEMATIC DESIGN SET	1/27/2010

Commission No.	52843-09126
Drawn by	BP
Checked by	RH

SHEET

A1